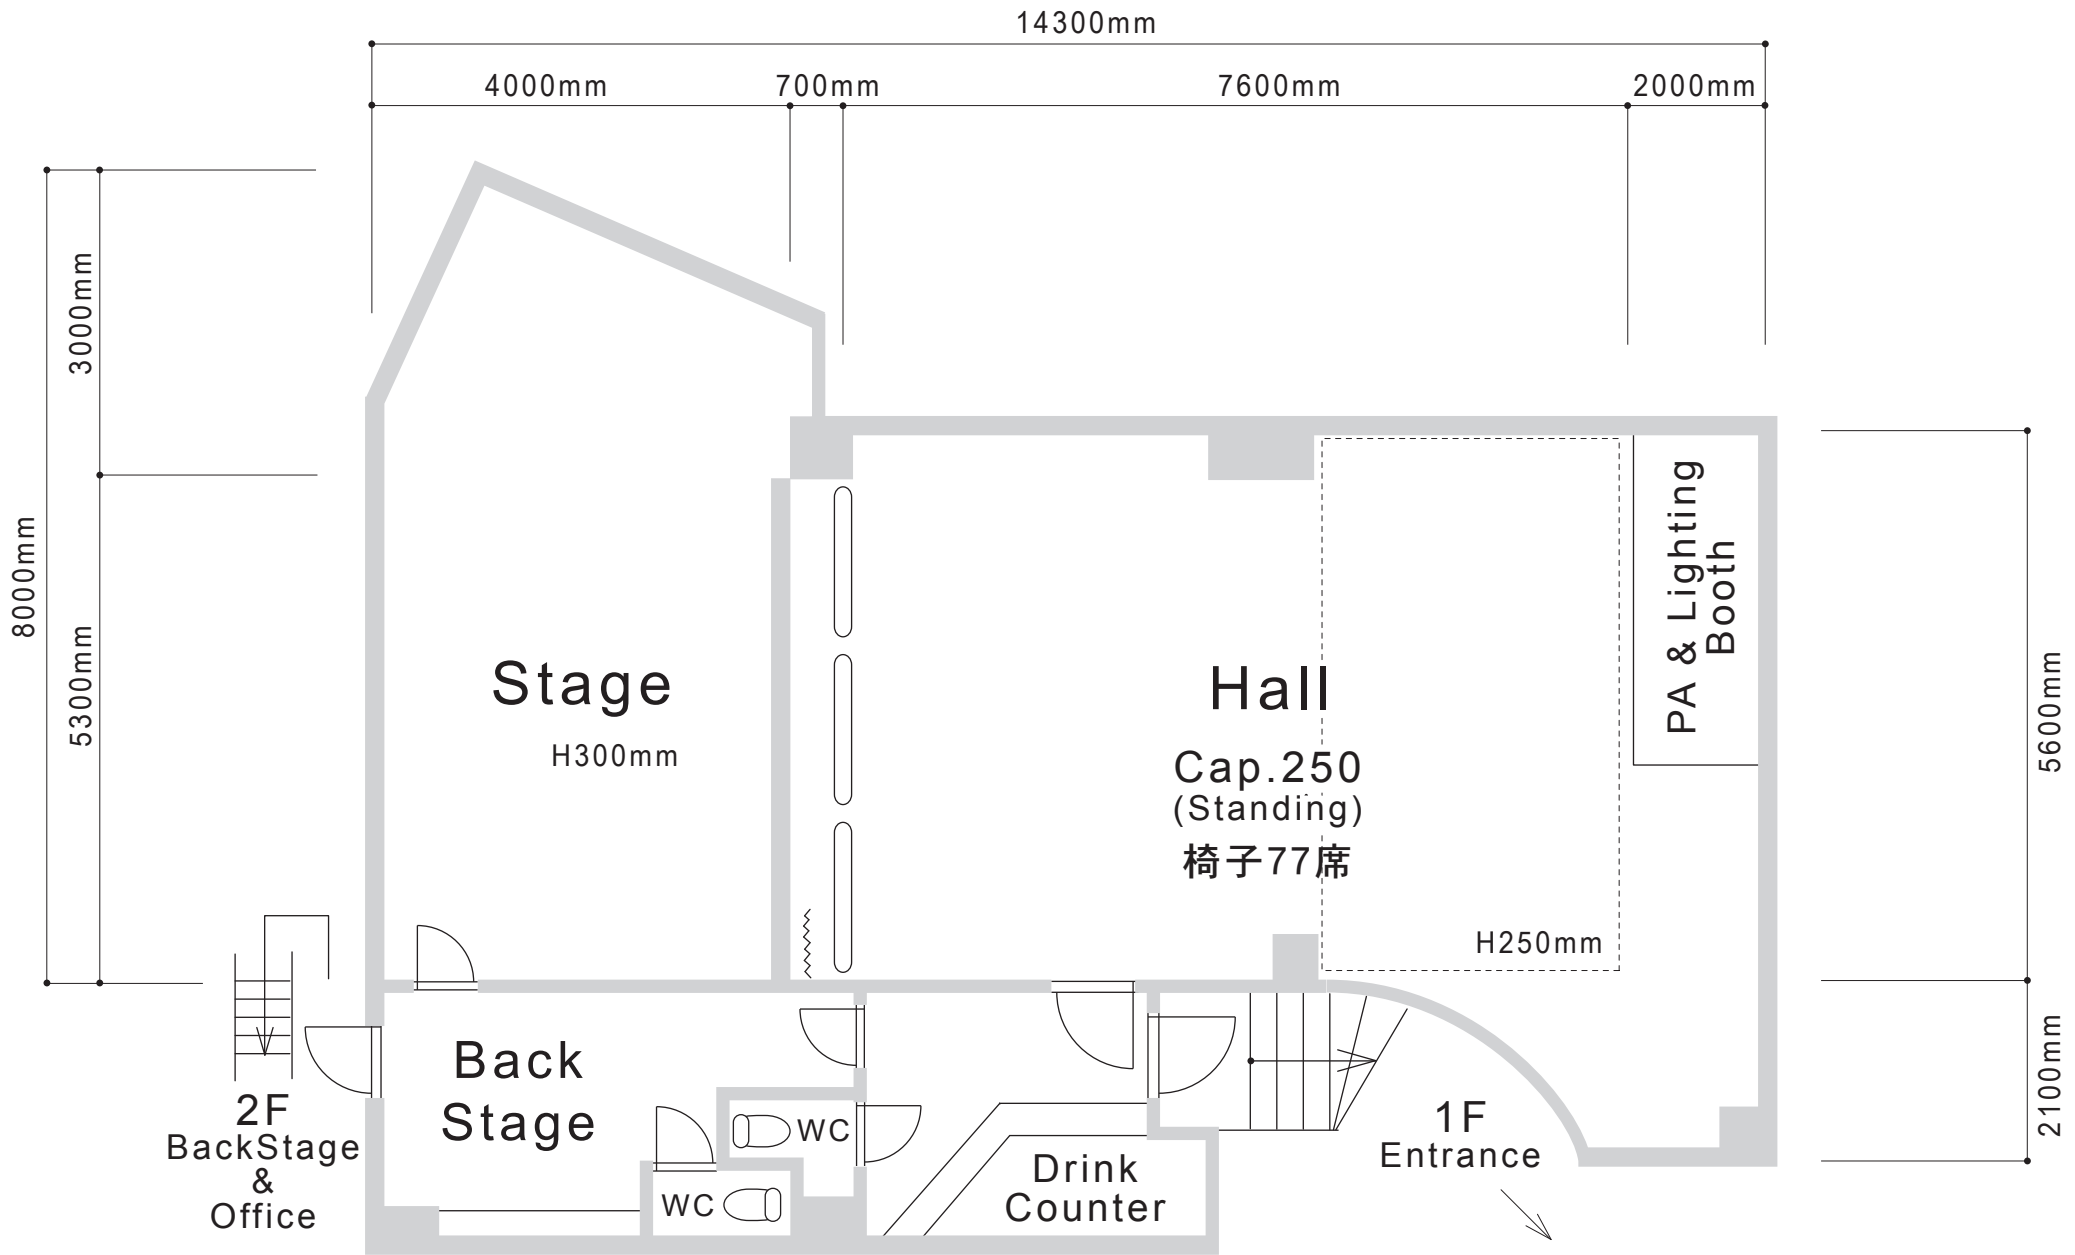
14300mm
4000mm
700mm
7600mm
2000mm
8000mm
3000mm
5300mm
5600mm
2100mm
Stage
H300mm
Hall
Cap.250
(Standing)
椅子77席
H250mm
PA & Lighting
Booth
Back
Stage
WC
WC
Drink
Counter
2F
BackStage
&
Office
1F
Entrance